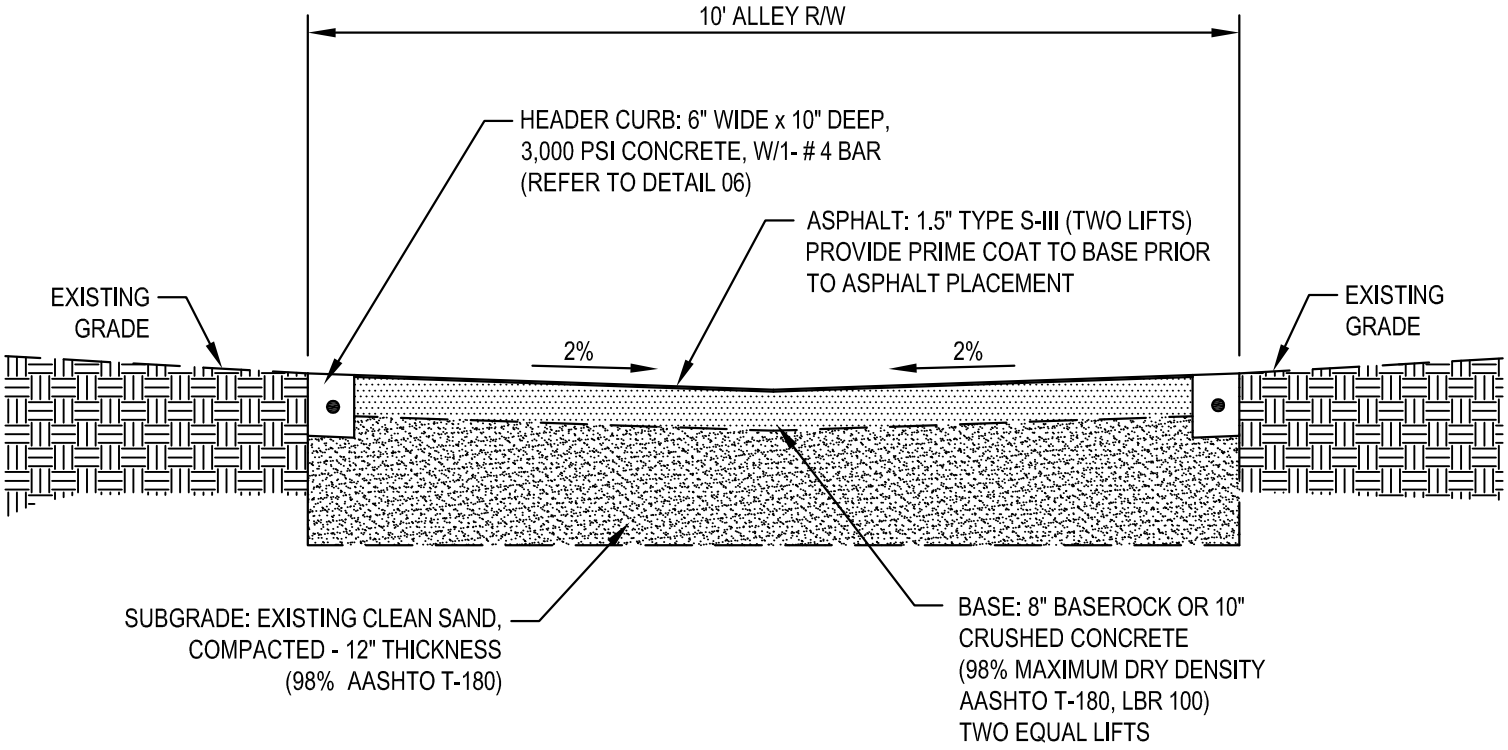

ALLEY PAVEMENT SECTION

NOTE: MINIMUM 0.50% LONGITUDINAL SLOPE REQUIRED.

CITY OF LAKE WORTH PUBLIC SERVICES DEPARTMENT	ALLEY PAVEMENT SECTION	DETAIL NO. 03 ISSUED: 09/18/13