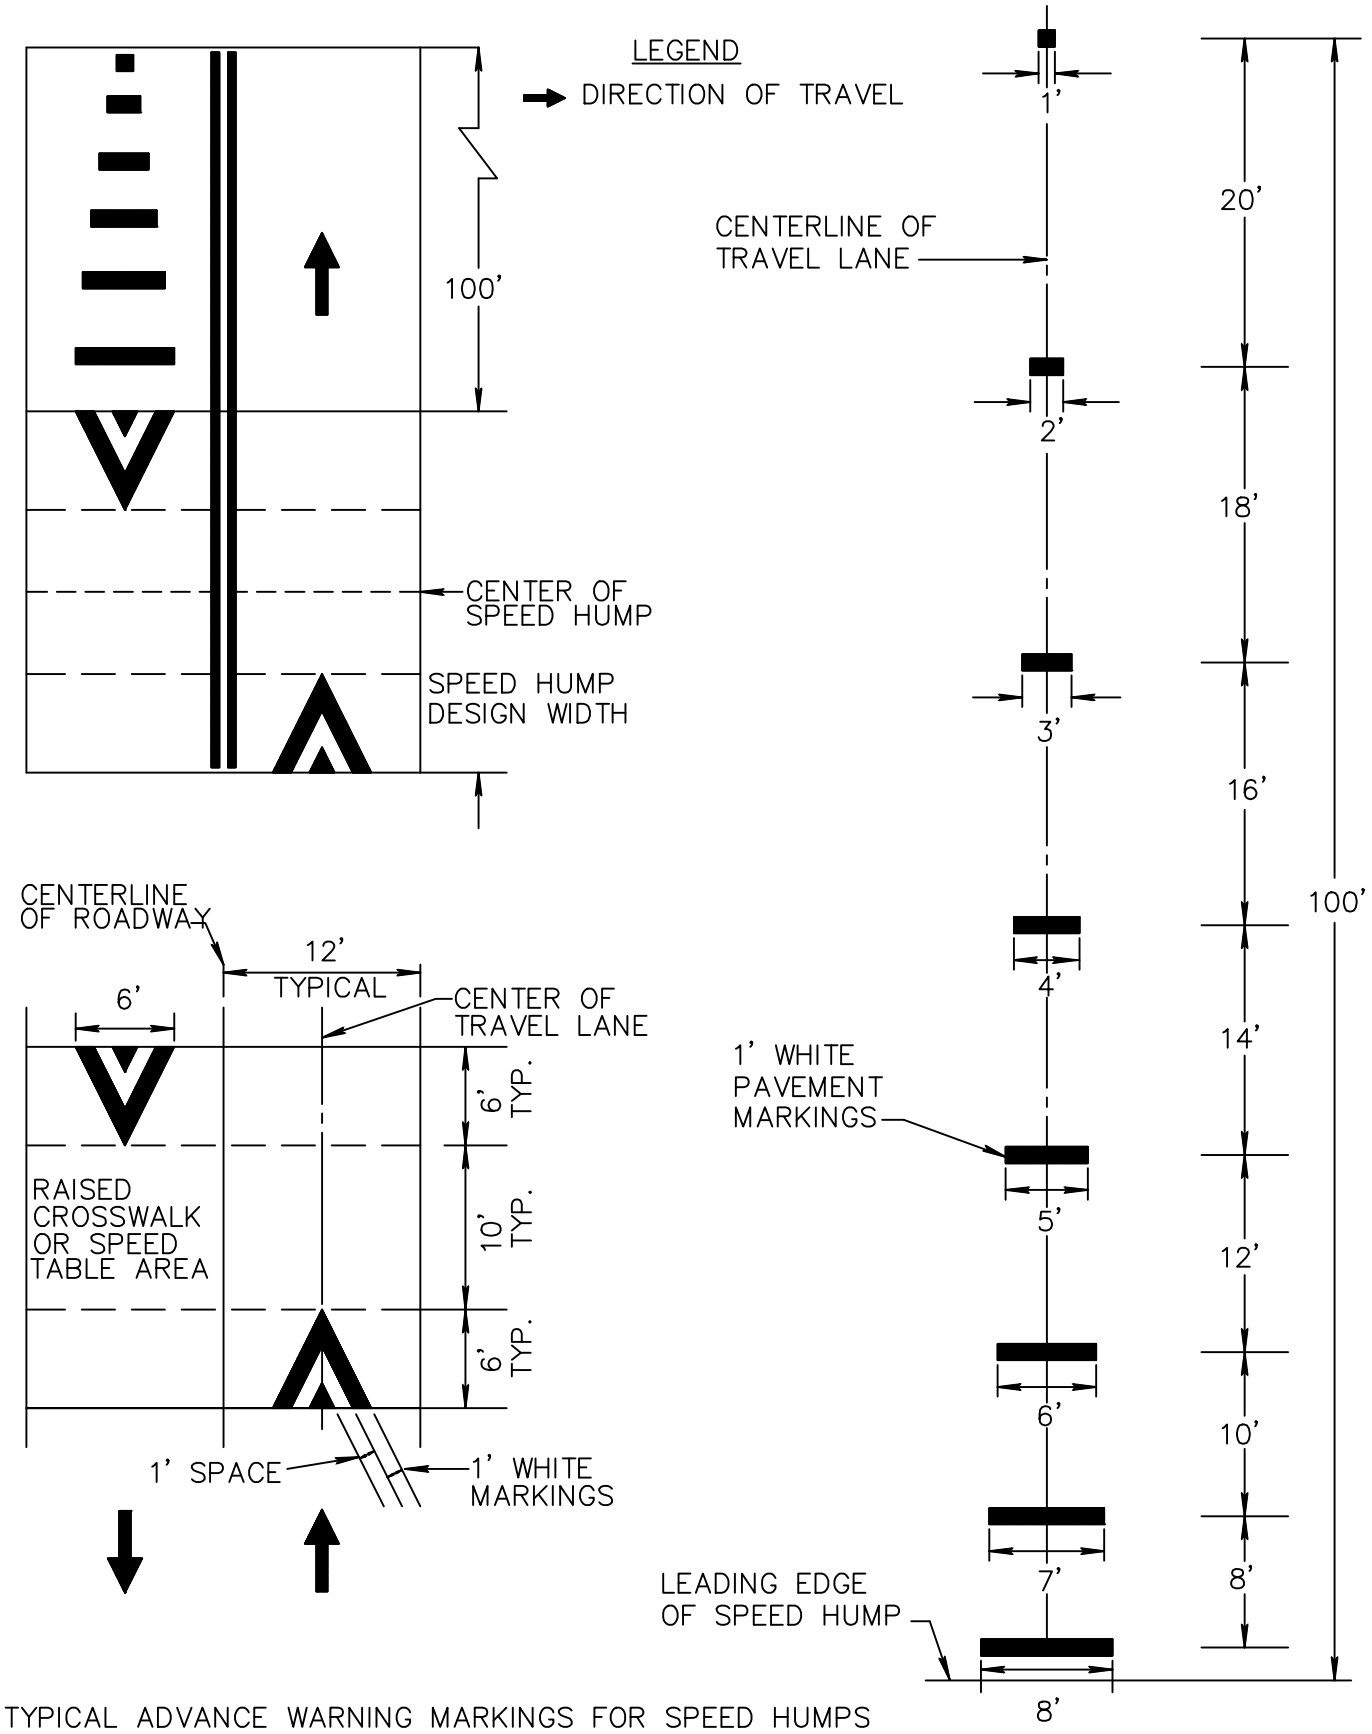

TYPICAL ADVANCE WARNING MARKINGS FOR SPEED HUMPS

CITY OF LAKE WORTH PUBLIC SERVICES DEPARTMENT	SPEED HUMP PAVEMENT MARKING DETAIL	DETAIL NO. 32 ISSUED: 09/18/13